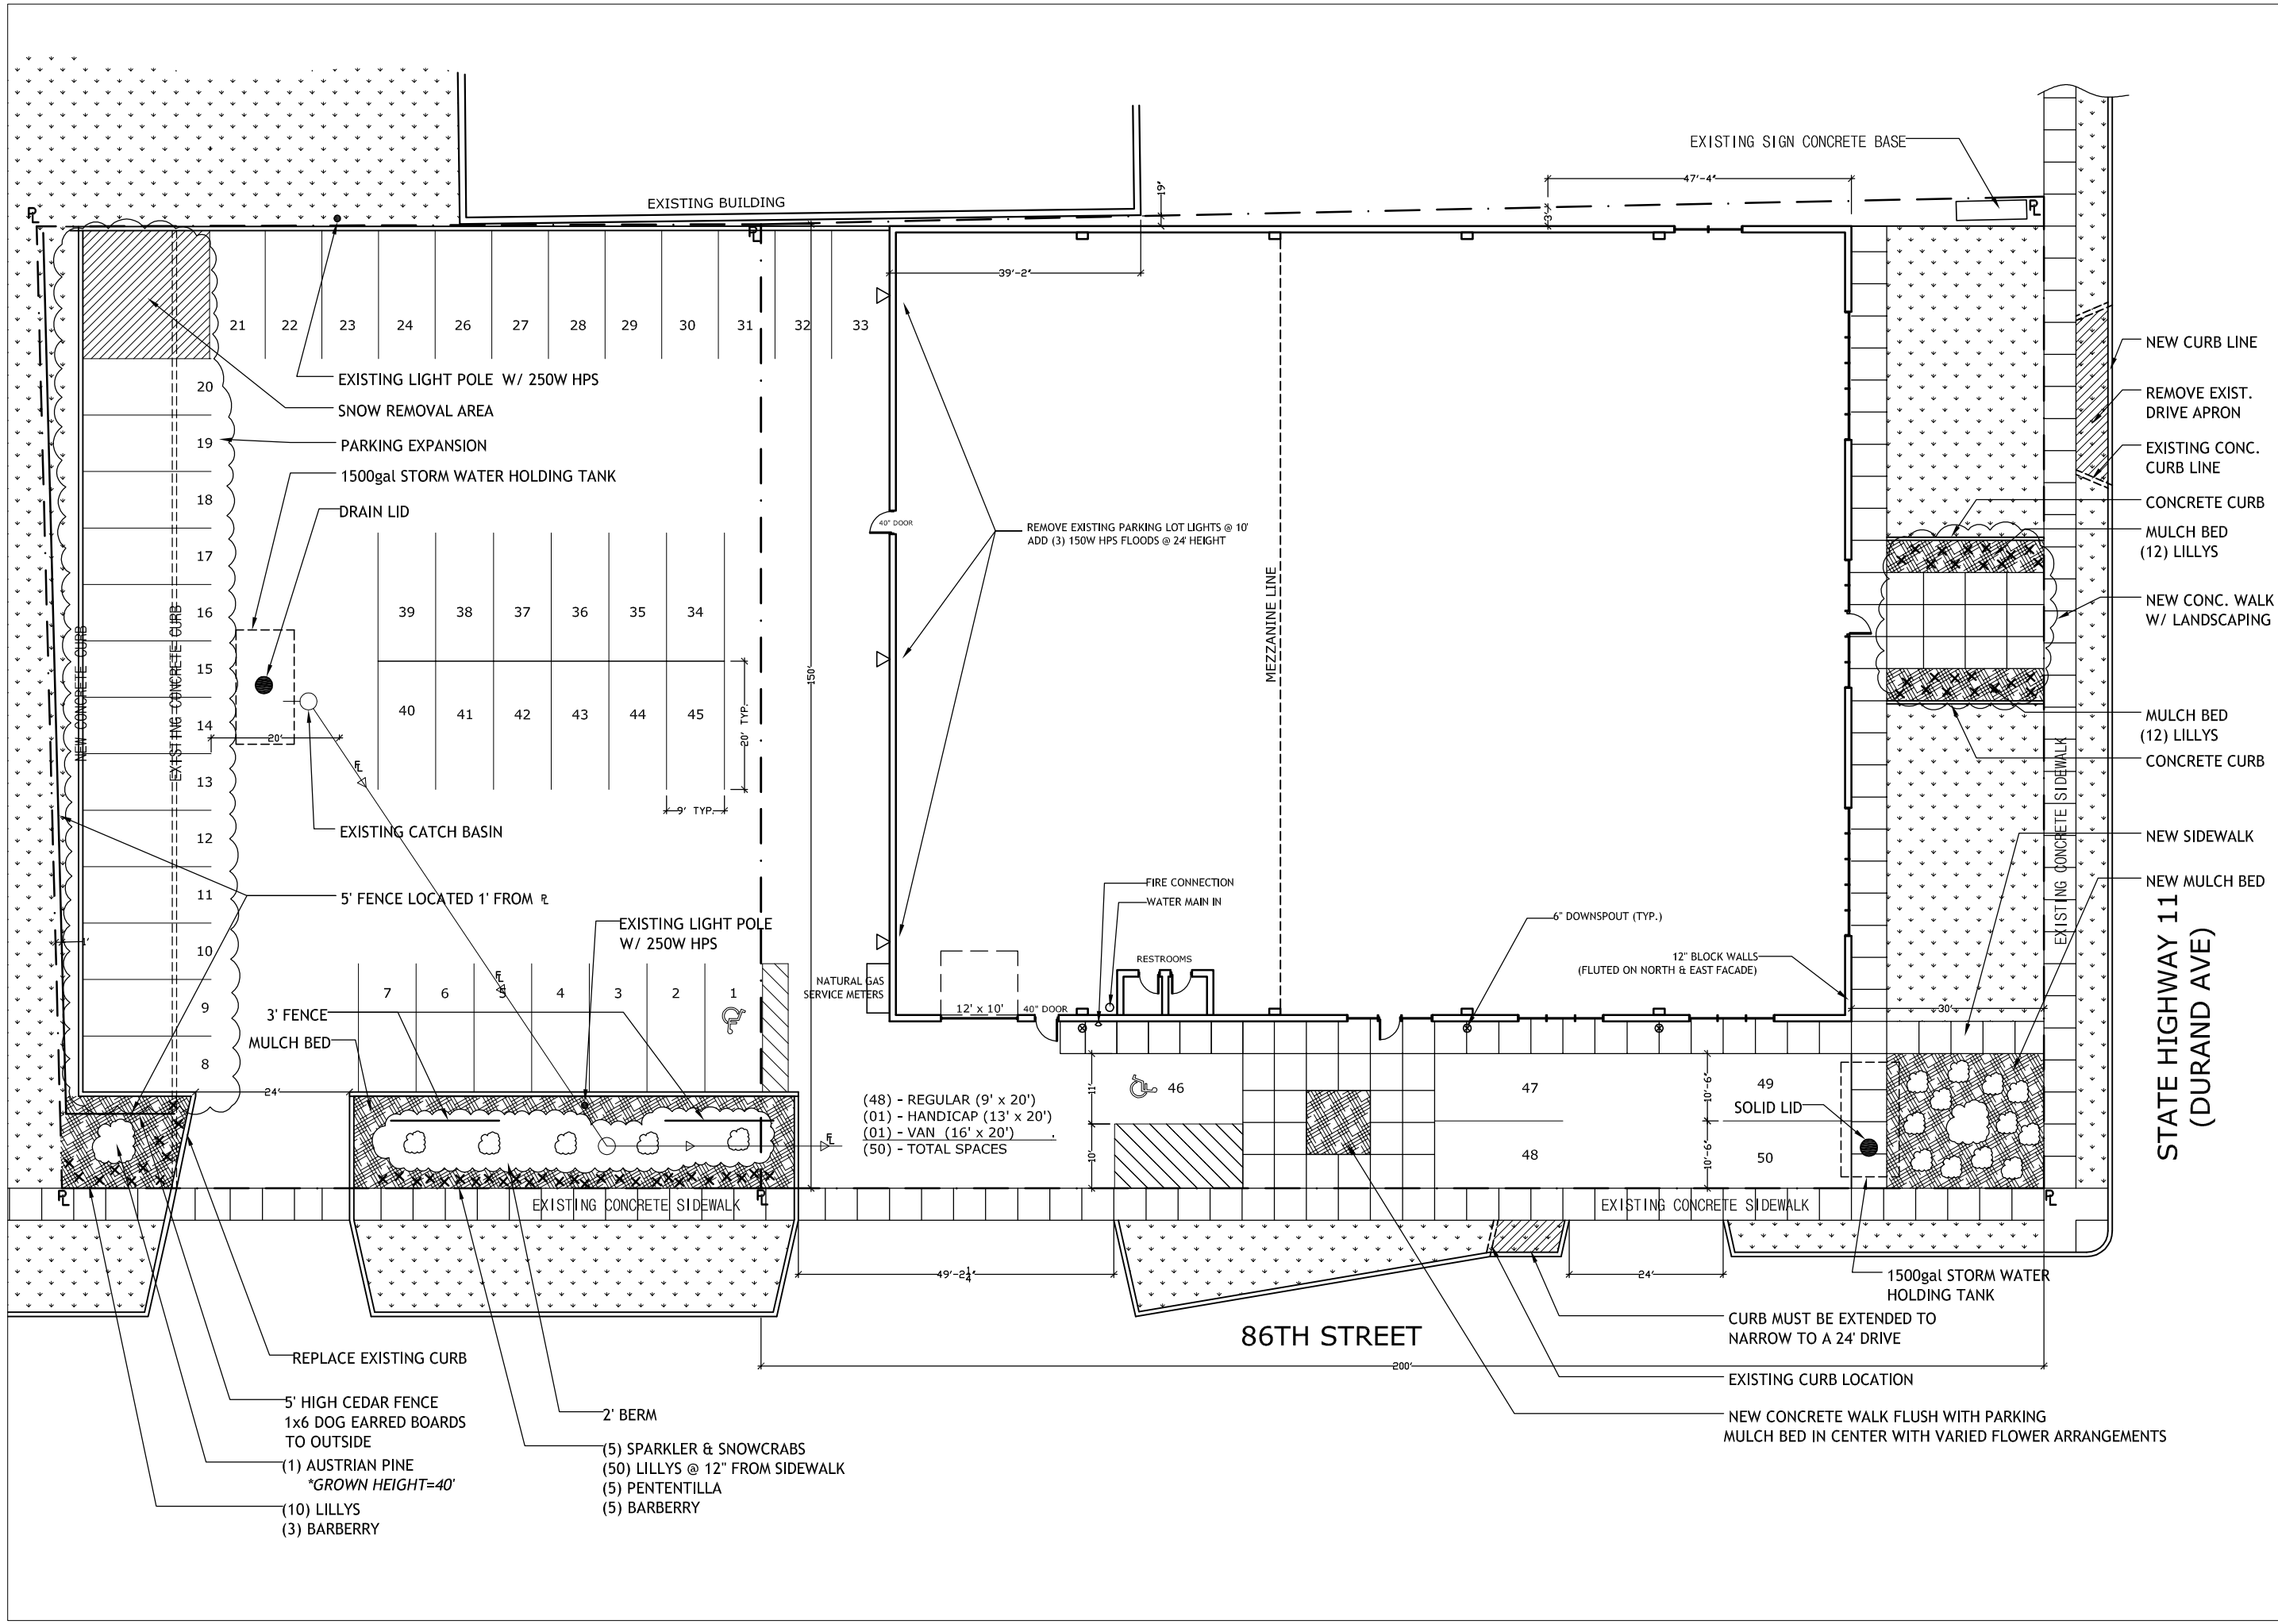

THE SUNSET REDEVELOPMENT

8601 DURAND AVENUE (ST. HWY11)

VILLAGE OF STURTEVANT, WISCONSIN

D:\My Documents\SUNSET\Sturtevant\CAD Drawings\Sturtevant New.dwg

SUNSET INVESTORS
REAL ESTATE / DEVELOPMENT / CONSTRUCTION
10535 W. COLLEGE AVENUE
FRANKLIN WI 53132
PHONE: (414) 529 - 8352
FAX: (414) 529 - 7454
www.sunsetinvestors.com

DRAWN BY: CHRISTOPHER PAPKE

CHECKED BY:

PROPOSED SITE PLANS

DATE: 07/17/2007

SHEET

C100